

Inspection Report

Name of Work : Improvements to cross & main road at Shettyhalli Gatepalya in Shettyhalli Sub-Division, in Ward-12

Work Order : No. EE/DD/WO/103/12-13, Dated: 06/11/2012

Agency : K.R.I.D.L

B.R. No & Dated : 103/Date: 31/05/2013

Bill Amount : 32,60,617.00

Job Code : 012-12-000053

P. Code : P1771

Date of Inspection :- 12/05/13


The above said site has been shown by the site engineers. The Measurements are checked by me and it is found satisfactory.

Paei. N.K.
.. AE W-12

G.M. Muniyappa
G.M. MUNIYAPPA
B.E.(ELECT), D.E.(CIVIL)
EXECUTIVE ENGINEER (12)
PUBLIC WORKS DEPARTMENT

SKETCH SHOWING IMPROVEMENTS TO CROSS & MAIN ROAD AT SHETTYHALLI GATEPALYA,
IN SHETTYHALLI SUB DIVISION, WARD NO-12.

N
↑
NOT TO SCALE

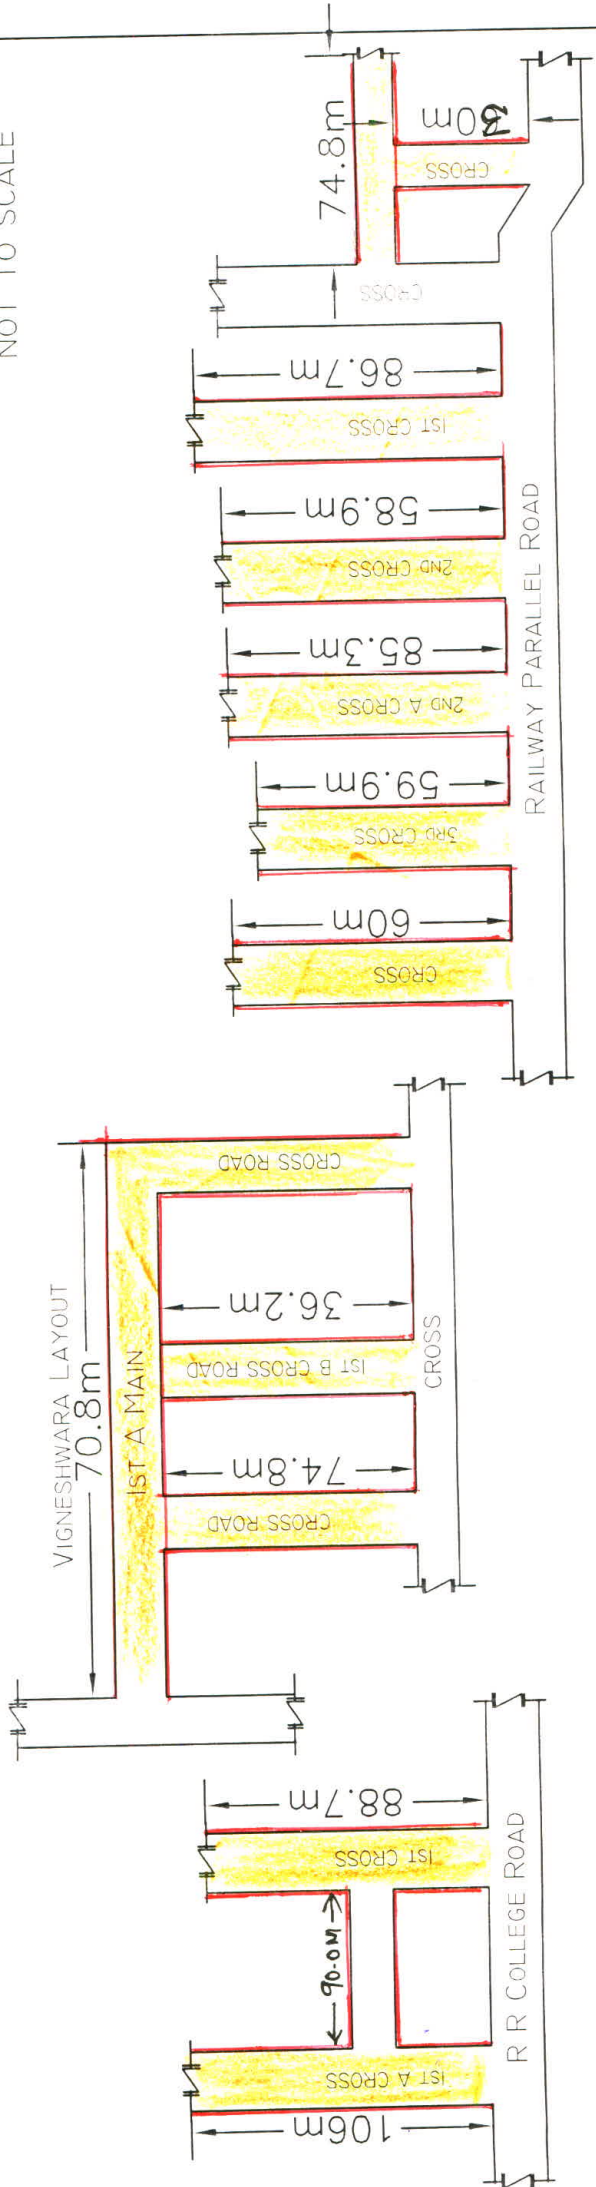

metalling
B.S.S. Sub-Division

Asst Engineer
Ward No-12
Asst Executive Engineer
Shettyhalli Sub-Division
B.B.M.P

G.M. MUNIYAPPA, 18/05/23
B.E.(ELECT), B.E. (CIVIL)
EXECUTIVE ENGINEER(RTD)
PUBLIC WORKS DEPARTMENT

Name of Work : Improvements to cross & main road at Shettyhalli
Gatepalya in Shettyhalli Sub-Division, in Ward-12



Ravi N.K.

G.M. MUNIYAPPAN
G.M. MUNIYAPPAN
B.E.(ELECTRICAL)
EXECUTIVE ENGINEER
PUBLIC WORKS DEPARTMENT
12/05/15

Name of Work : Improvements to cross & main road at Shettyhalli
Gatepalya in Shettyhalli Sub-Division, in Ward-12



Ravi N.K.

Chinnappa
12/03/18

Name of Work : Improvements to cross & main road at Shettyhalli
Gatepalya in Shettyhalli Sub-Division, in Ward-12



Ravi N. K.

Amrutha
12/03/18